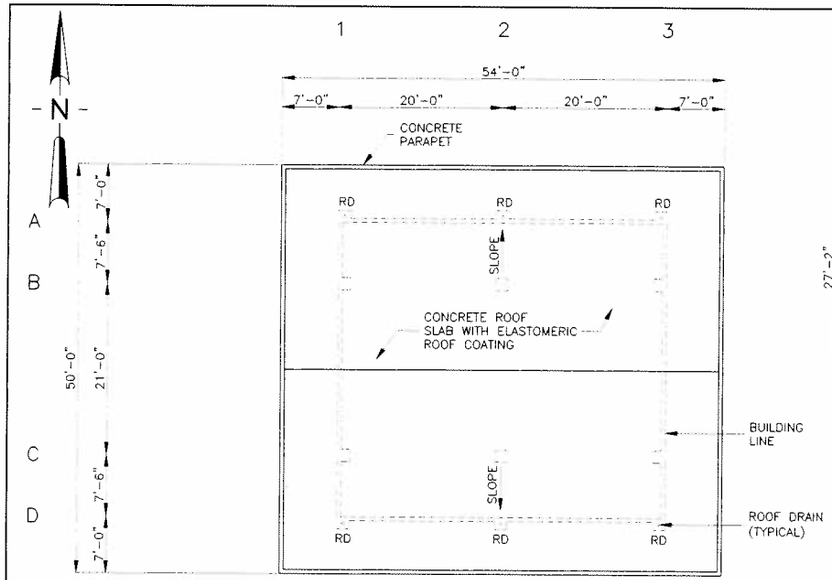

ROOF PLAN (2) SCALE 1/8"=1'-0" A11-25

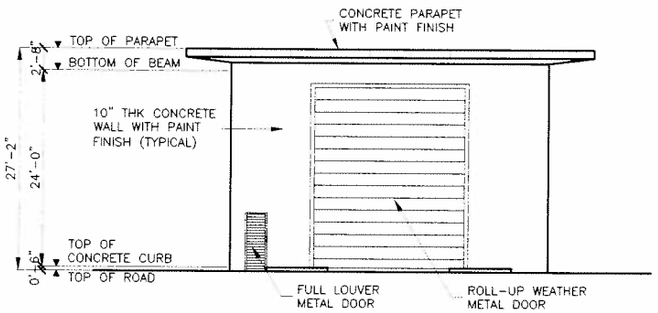

TYP WEST & EAST ELEVATION (4) SCALE 1/8"=1'-0" A11-25

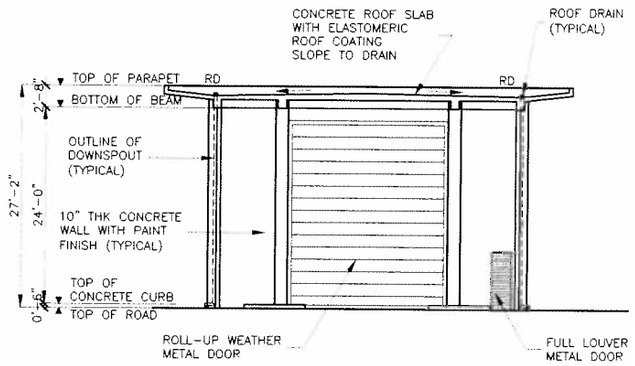

CROSS SECTION (6) SCALE 1/8"=1'-0" A11-25

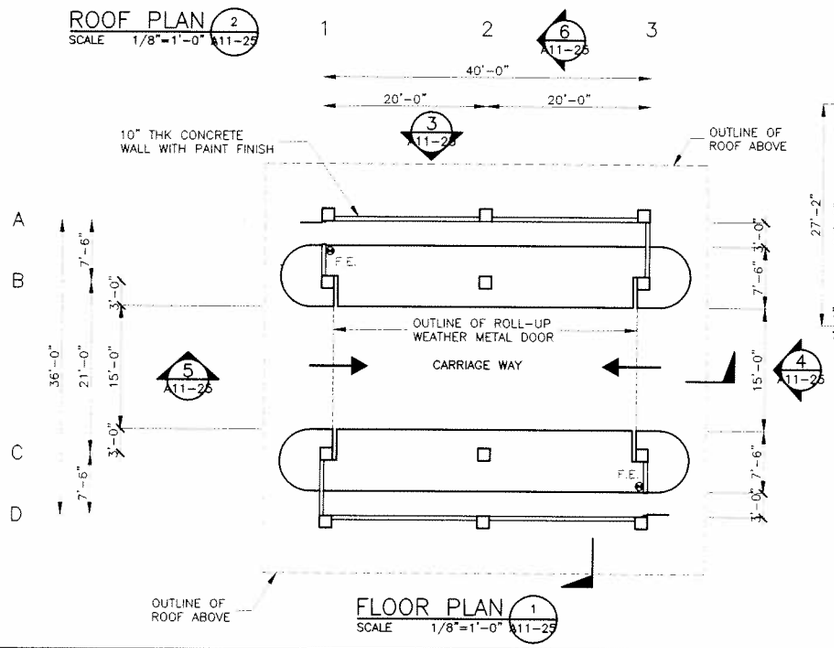

FLOOR PLAN (1) SCALE 1/8"=1'-0" A11-25

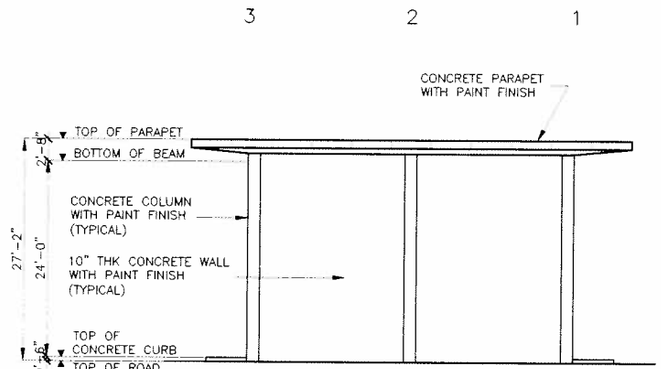

TYP SOUTH & NORTH ELEVATION (3) SCALE 1/8"=1'-0" A11-25

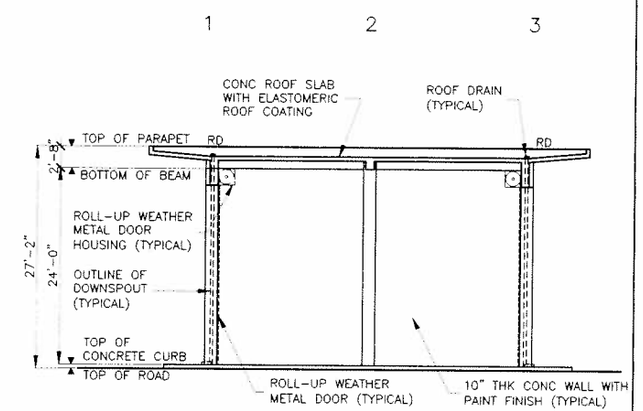

LONGITUDINAL SECTION (5) SCALE 1/8"=1'-0" A11-25

PRELIMINARY SUBMITTAL

WALL LEGEND:
- REINFORCED CONCRETE WALL
- REINFORCED CONCRETE COLUMN

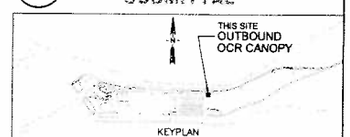

GRAPHIC SCALE
5 2.5 0 5 15
1/8"=1'-0"

DRAWING REVISIONS

REVISION	DATE	BY	DESCRIPTION

DESIGNER	F. Z. DIAMZON
DETAILER	H. B. BEGONIA
CHECKER	F. Z. DIAMZON
DATE	JULY 2010

PB 125 YEARS PARSONS BRINCKERHOFF

PORT AUTHORITY OF GUAM

JOSE D. LEON GUERRERO COMMERCIAL PORT
PORT AUTHORITY OF GUAM
MODERNIZATION AND EXPANSION PROGRAM

OUTBOUND OCR CANOPY

FLOOR PLAN, ROOF PLAN, TYP. SOUTH & NORTH ELEV., TYP. WEST & EAST ELEV., LONGITUDINAL SECTION & CROSS SECTION

DRAWING NO.	A11-25
SHEET NO.	271
TOTAL SHEETS	375